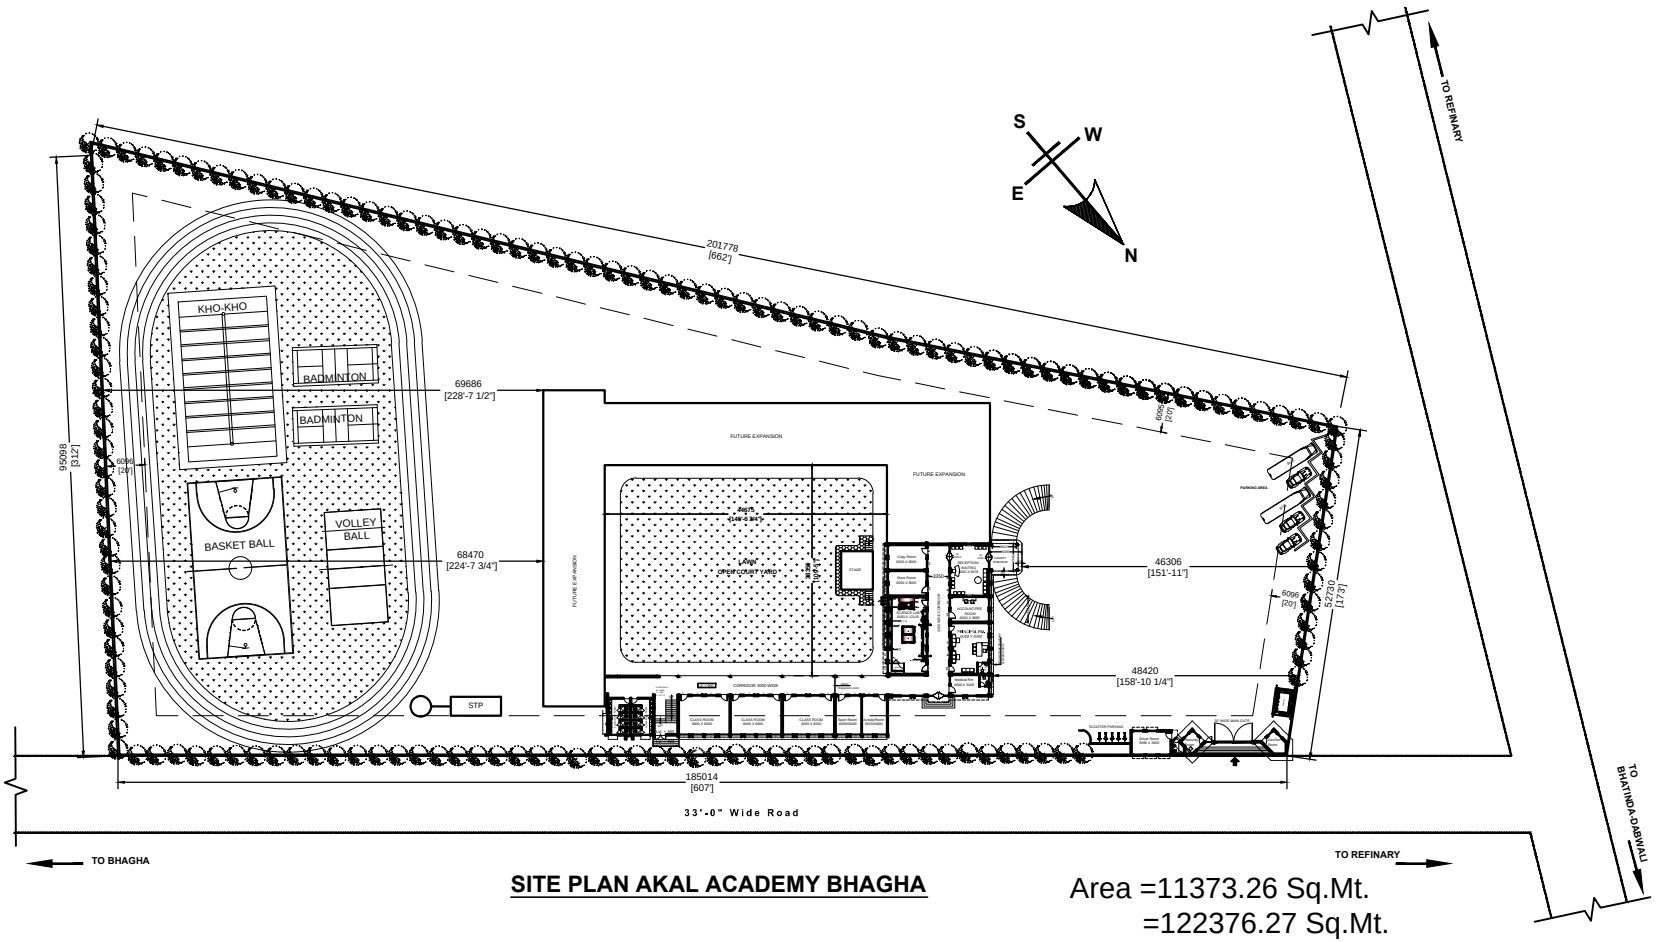

SITE PLAN AKAL ACADEMY BHAGHA

Area =11373.26 Sq.Mt.
=122376.27 Sq.Mt.
= 2.81 Acre (22k 9.5Marlas).

AUTHORIZED SIGNATORY SIGNATURE OF ARCHITECT

No.	Date	REVISIONS / ADDITIONS

CLIENT :
AKAL ACADEMY

PROJECT :
SCHOOL BUILDING AT
AA BAGHA,
P.O- RAMA MANDI,
TEHSIL- TALWANDI SABO,
DISTT.- BATHINDA, PUNJAB

Date :	23/10/2020
Scale :	FTP@A3
Drawn By :	Ajit
Checked By:	J Kaur

N
AS PER SITE

Sheet No.
1

Sheet Title :
SITE PLAN

THE KALGIDHAR TRUST/SOCIETY
C-120 ,Phase 8 Industrial area, Mohali.
Ph. 9650923924 Email: jagvinderkaur@barusahib.org
KTS
Architects, Engineers & Interior Designers